


Basement

SCALE 1/16" = 1'-0"

Hampshire College

May 9, 2016 Bruner/Cott & Associates

LBA

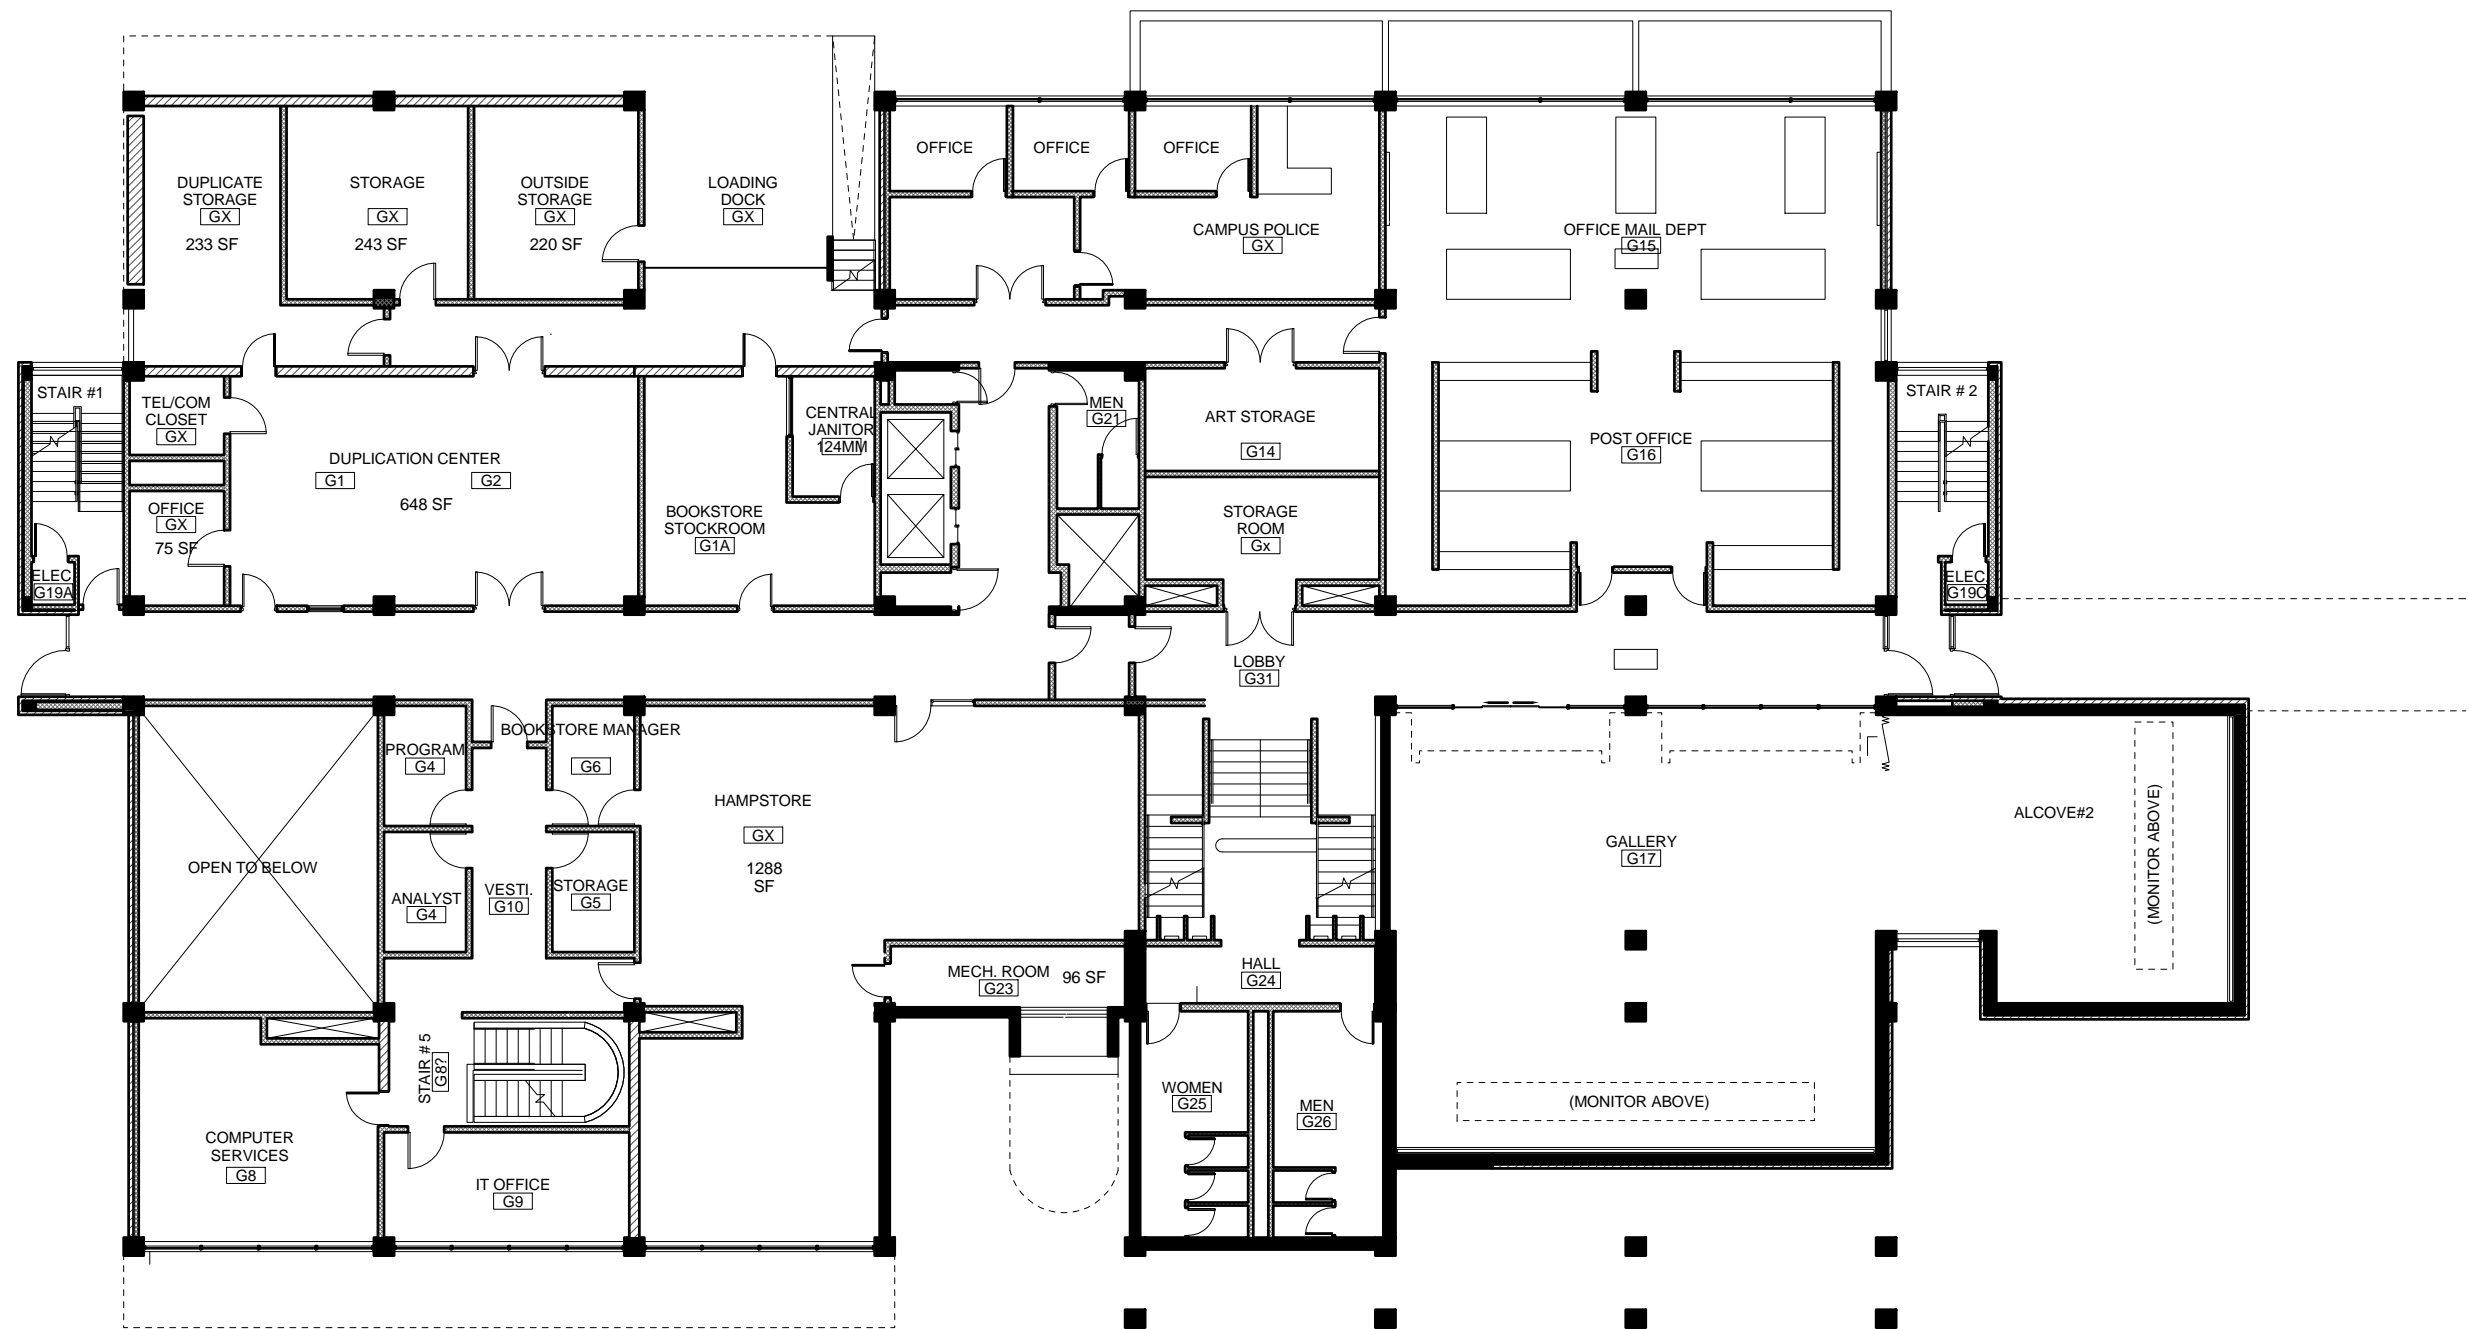


Ground Floor

SCALE 1/16" = 1'-0"

Hampshire College

May 9, 2016 Bruner/Cott & Associates

LG

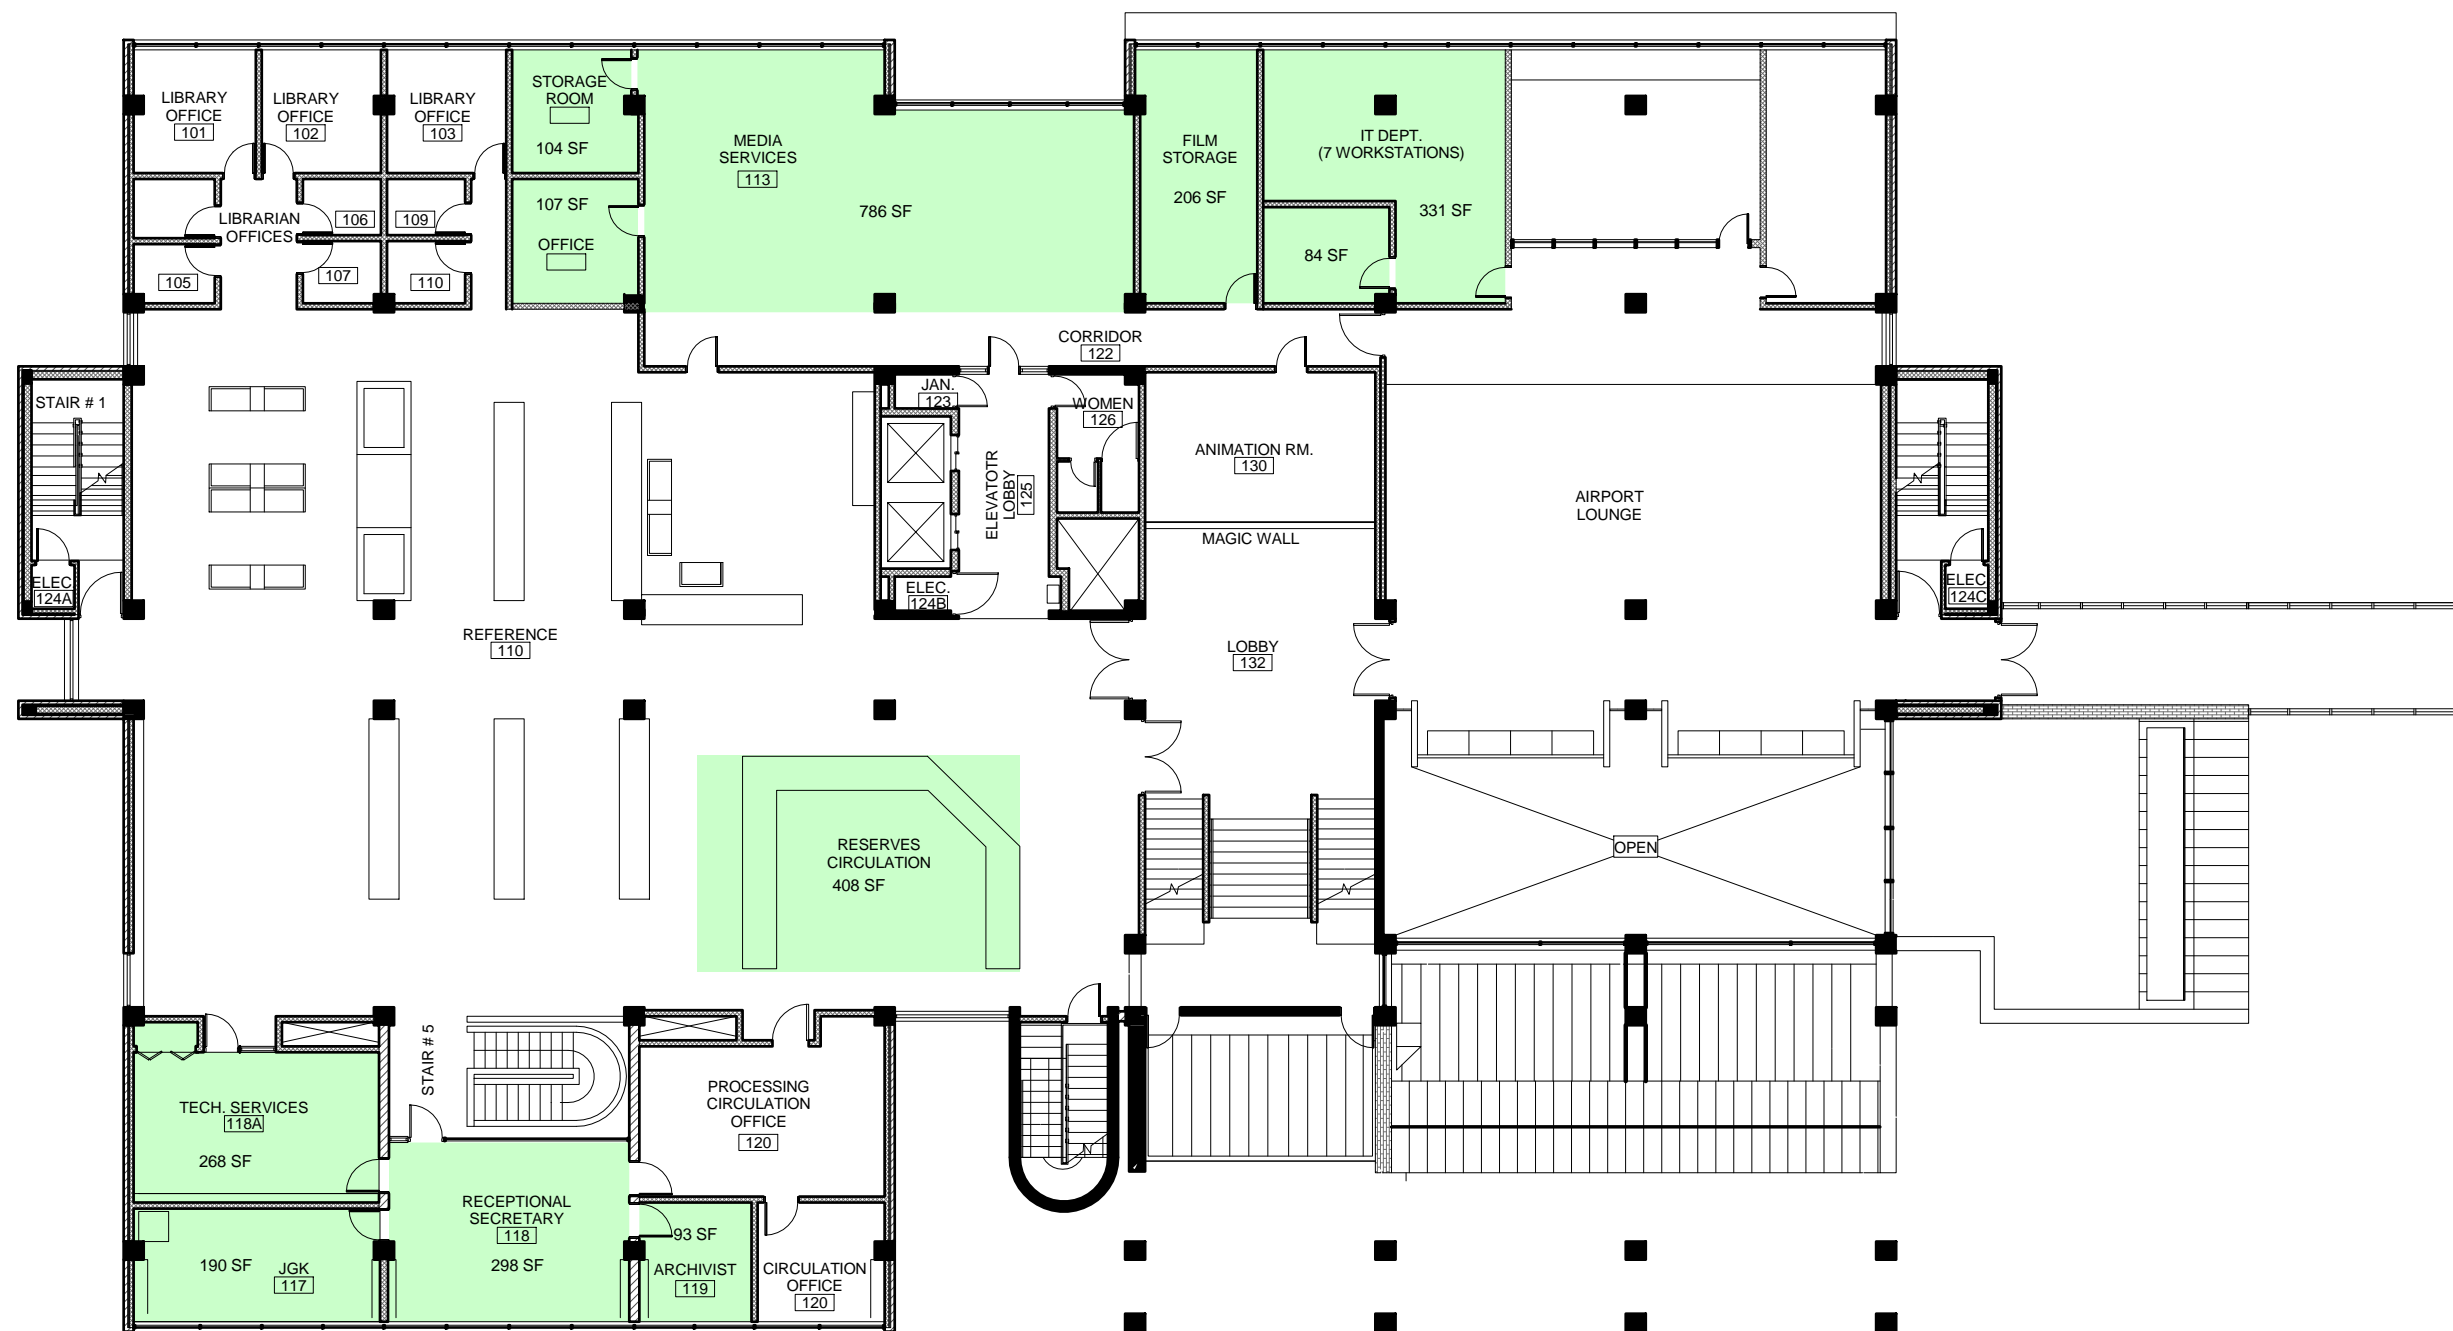


Bridge Level

SCALE 1/16" = 1'-0"

Hampshire College

May 9, 2016 Bruner/Cott & Associates

LBR

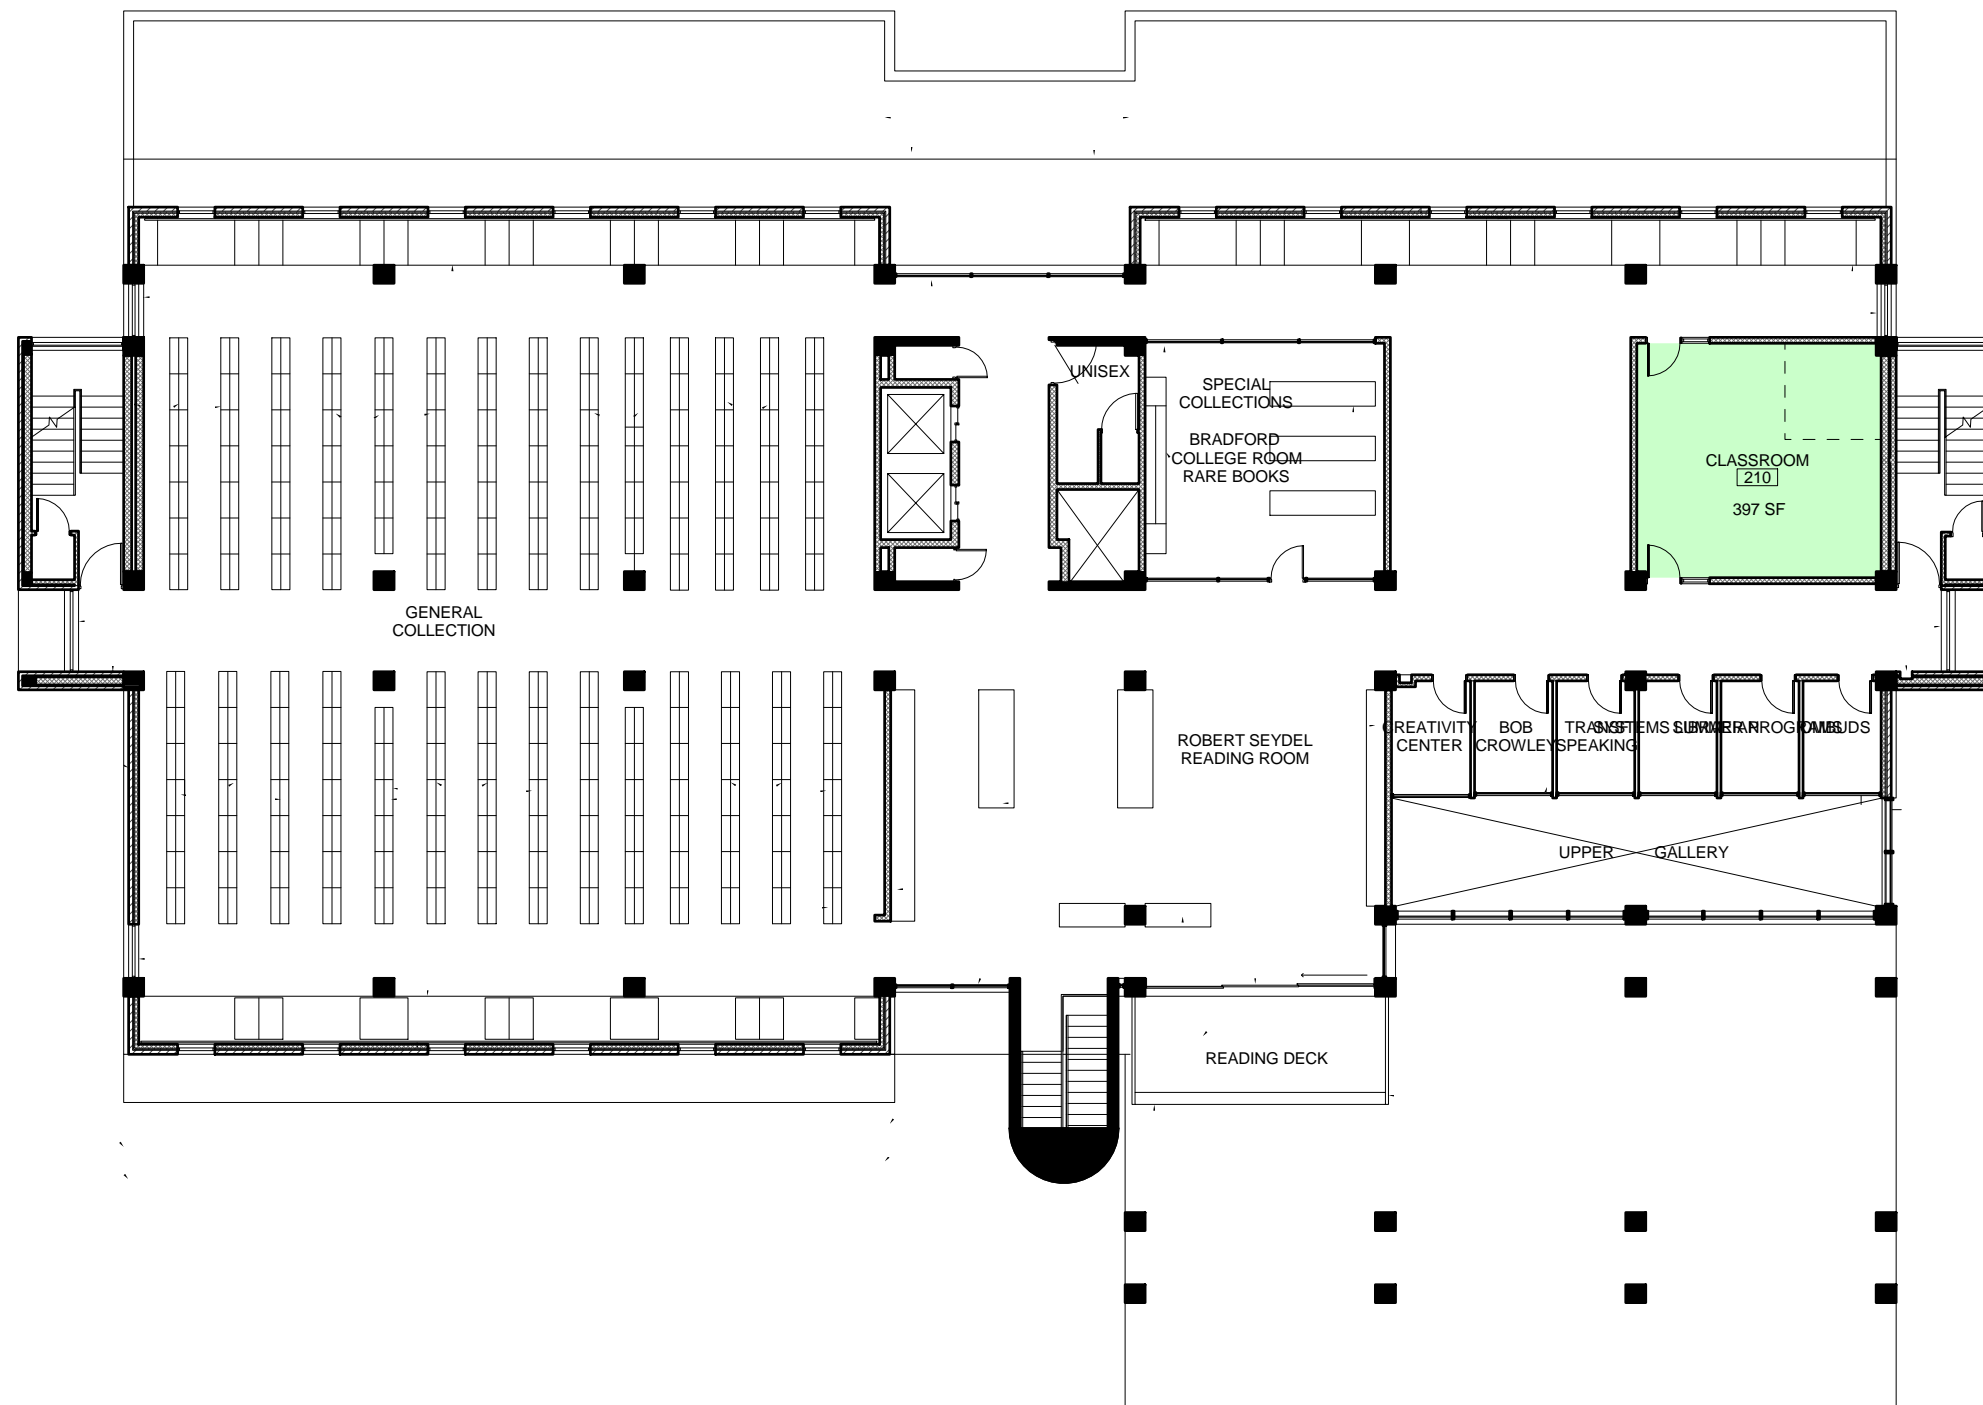

Second Floor

SCALE 1/16" = 1'-0"

Hampshire College

May 9, 2016 Bruner/Cott & Associates

L2



Third Floor

SCALE 1/16" = 1'-0"

Hampshire College

May 9, 2016 Bruner/Cott & Associates

L3